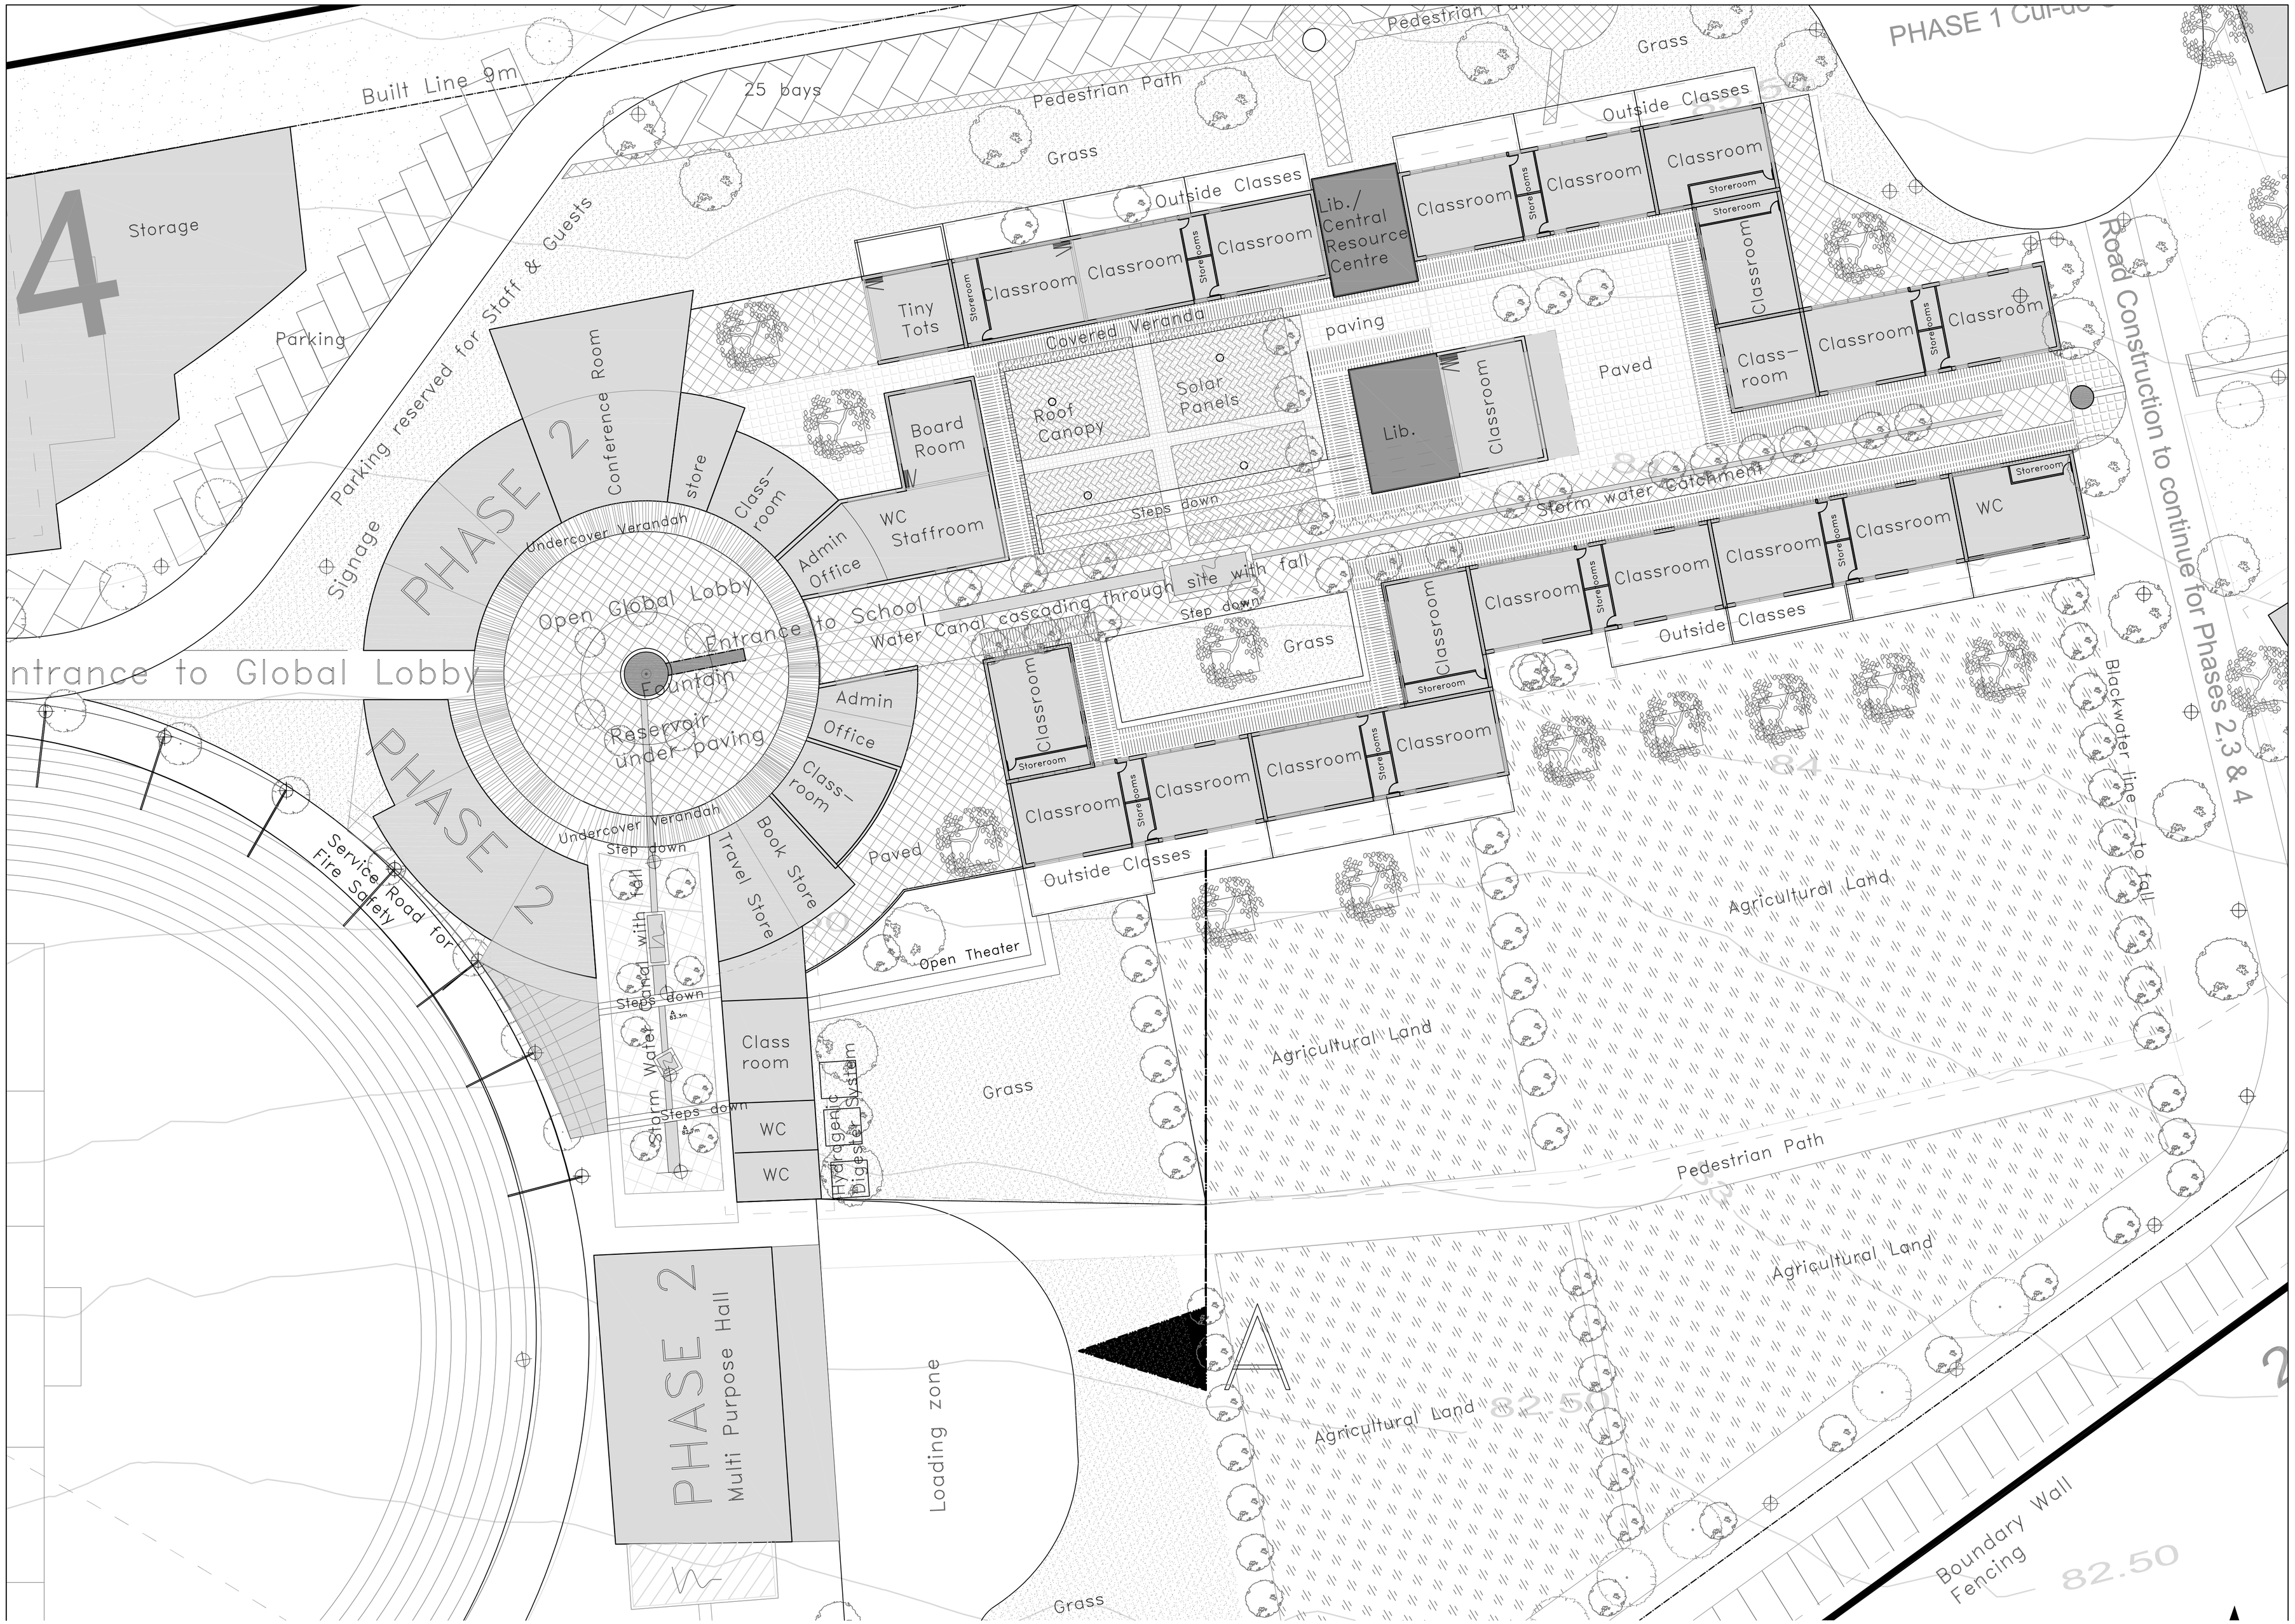
Built Line 9m
25 bays
Pedestrian Path
Grass
Pedestrian
PHASE 1 Cul-de-
4
Storage
Parking
Parking reserved for Staff & Guests
Signage
Outside Classes
Classroom
Storeroom
Lib./ Central Resource Centre
Tiny Tots
Covered Veranda
paving
Roof Canopy
Solar Panels
Steps down
Lib.
Paved
Class-room
Road Construction to continue for Phases 2,3 & 4
Board Room
WC Staffroom
Admin Office
Storm water catchment
Water Canal cascading through site with fall
Step down
WC
PHASE 2
Conference Room
store
Undercover Verandah
Open Global Lobby
Entrance to School
Entrance to Global Lobby
Fountain
Reservoir under paving
Admin Office
Book Store
Travel Store
Blackwater line to fall
Agricultural Land
Service Road for Fire Safety
Open Theater
Storm Water Canal with fall
Class room
WC
Hydrogenic Digester System
Pedestrian Path
PHASE 2
Multi Purpose Hall
Loading zone
Boundary Wall Fencing
82.50
A